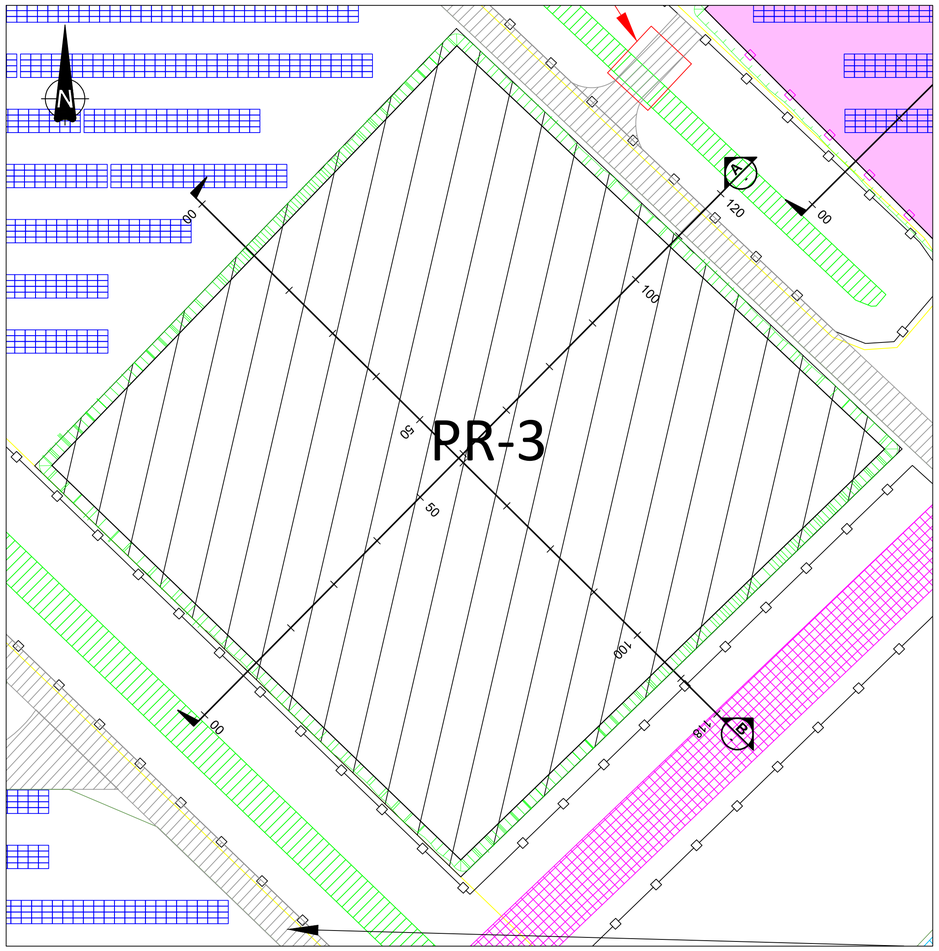

PLAN
SCALE 1:500

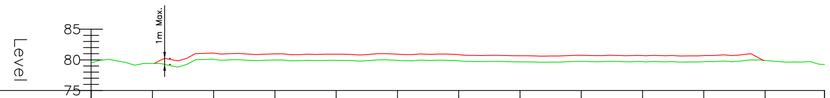

Chainage	00.000	10.000	20.000	30.000	40.000	50.000	60.000	70.000	80.000	90.000	100.000	110.000	119.710
Existing Levels	79.508	79.425	80.086	79.978	79.930	79.918	79.846	79.678	79.743	79.693	79.685	79.903	79.243

PR-3 SECTION A
SCALE: H 1:500,V 1:500. DATUM: 75.000

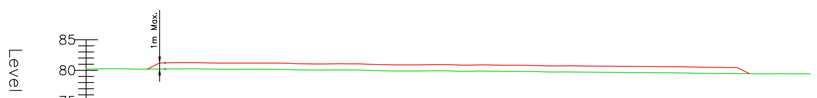

Chainage	00.000	10.000	20.000	30.000	40.000	50.000	60.000	70.000	80.000	90.000	100.000	110.000	118.260
Existing Levels	80.189	80.199	80.206	80.174	80.054	79.886	79.889	79.817	79.721	79.634	79.520	79.427	79.416

PR-3 SECTION B
SCALE: H 1:500,V 1:500. DATUM: 75.000

NOTES:

1. ALL DRAWINGS TO BE READ IN CONJUNCTION WITH THE SPECIFICATION AND ALL ENGINEER'S DRAWINGS. ANY DISCREPANCIES ARE TO BE NOTED IN WRITING TO THIS OFFICE IMMEDIATELY PRIOR TO COMMENCING THE WORK.
2. ALL DIMENSIONS ARE IN m U.N.O. NO DIMENSIONS SHALL BE SCALED FROM THE DRAWINGS. ALL DIMENSIONS SHALL BE CHECKED ON SITE.
3. LEVELS IN m TO MALIN HEAD DATUM.

LEGEND:

- SOLAR MODULES
- ACCESS ROAD
- FILL
- EXTENT OF WORKING AREA
- FENCE
- PROPOSED LAND DRAIN
- TREES REMAINING
- BRIDGE STRUCTURE

KEY PLAN:

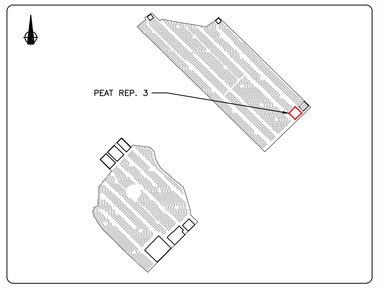

REV	DATE	REVISION DESCRIPTION	DRN	PROD	VER	APP
1	07/08/18	CLIENT NAME REVISED	SB	KMcC	BM	FQ
0	31/07/18	ISSUED FOR PLANNING	SB	KMcC	BM	FQ

"COPYRIGHT © ESB INTERNATIONAL LIMITED
ALL RIGHTS RESERVED. NO PART OF THIS WORK MAY BE MODIFIED, REPRODUCED OR COPIED IN ANY FORM OR BY ANY MEANS - GRAPHIC, ELECTRONIC OR MECHANICAL, INCLUDING PHOTOCOPYING, RECORDING, TAPING OR USED FOR ANY PURPOSE OTHER THAN ITS DESIGNATED PURPOSE, WITHOUT THE WRITTEN PERMISSION OF ESBI ENGINEERING & FACILITY MANAGEMENT LTD., TRADING AS ESB INTERNATIONAL."

PURPOSE OF ISSUE - PRELIMINARY UNLESS INDICATED

CLIENT APPROVAL ☐ PLANNING ☒ TENDER ☐ CONSTRUCTION ☐ AS-BUILT ☐

CLIENT
ESB WIND DEVELOPMENT LTD. AND
BORD NA MÓNA POWERGEN LTD.

PROJECT
ESB BNM SOLAR PV JV PROJECT

CONTRACT
TIMAHOE NORTH SOLAR PROJECT

DRAWING TITLE
PEAT REPOSITORY 3
PLAN & SECTIONS

PRODUCTION UNIT
CIVIL & ENVIRONMENTAL ENGINEERING

ESB INTERNATIONAL
One Dublin Airport Central,
Dublin Airport, Cloghran, Co. Dublin
Tel: 353 1 703 8000 Email: marketing@esbi.ie
Web: www.esbinternational.ie
ESB International is a trading name of
ESBI Engineering & Facility Management Ltd
Registered Office: as above Registered in Ireland No. 155249

DRAWN	PRODUCED	VERIFIED	APPROVED	APPROVAL DATE
S. Bolton	K. McCloy	B. Murphy	F. Quigley	31/07/2018
CLIENT REF		NO. OF SHTS 1	SIZE A1	SCALE 1:500

DRAWING NUMBER
QS-000218-01-D453-011

SHEET

REV